HAWAIIAN GOVERNMENT SURVEY
Register No. 10
Drawer 1 30
Number 10

MAKAOKU and MOKUOLA
Hilo, Hawaii
T. S. Lyman 1875

PLAN
OF
MAKAOKU AND MOKUOLA
HILO HAWAII.
INCLUDING
ROCKS AND SHOALS
1875

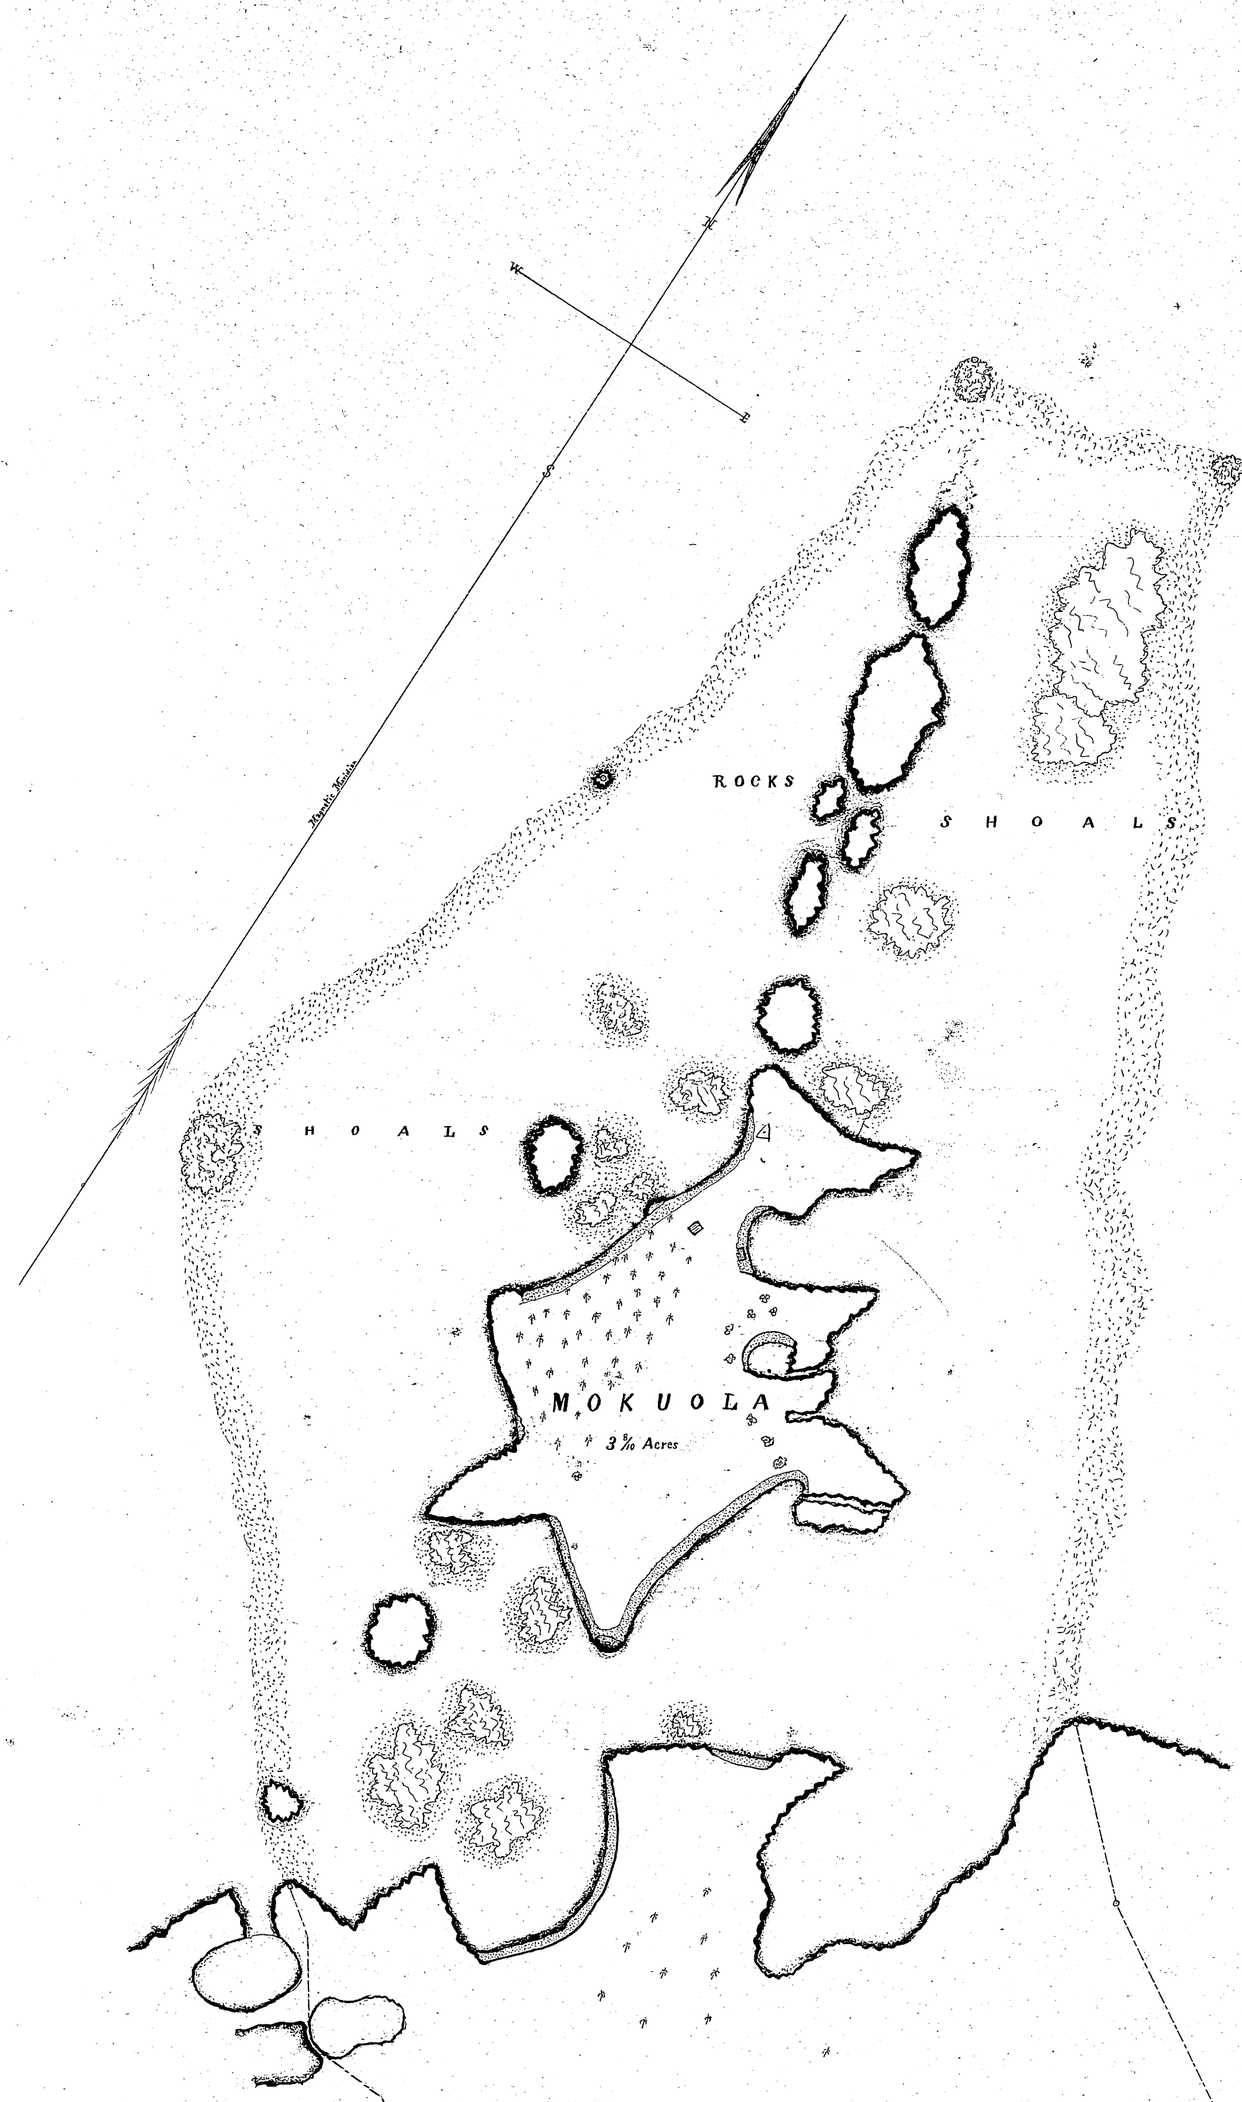

Makaoku-

Commencing at a crack in the rock near sea, at West corner of Makaoku

1- South 53° 10' East, 543 feet, along a bent line around West end of fish pond, as per plan.
2- South 53° 48' East. 245 feet along Waiakea
3- South 70° 12' East. 274 feet, " " along bent line to South corner.
4- North 52° 35' East. 390 feet, " "
5- North 18° 30' East. 488 feet, " " to East corner.
6- North 59° 24' West. 409 feet, " "
7- North 58° 32 West. 270 feet " "
8- North 45° 15' West. 204 feet " " to the sea shore 18 85/100 Acres.

(From here the East point of "Mokuola" bears North 68° 45' West. 317 feet)

9- North 25° 30' West 1406 feet. along the East edge of shoals, to a sunken rock.
10- South 78° 15' West. 313 feet, along North " "
11- South 9° West. 617 feet, along West edge of shoal, to a rock in the sea.
12- South 16° West. 609 feet, " " " " , to a sunken rock.
13- South 40° 30' East. 839 feet along South edge of shoal to West corner of Makaoku.

(Thence go to East point of Mokuola) — 26 67/100 Acres, m. and l.

Mokuola. Commence at East corner.

1- North 49° 30' West. 489 feet, in bent line along North East shore of Mokuola.
2- South 18° 30' West. 405 feet, " " " West " "
3- South 50° 30' East. 403 feet, " " " South " "
4- North 30° East. 377 feet, " " " East " "

to the starting point. Containing 3 8/10 Acres, m. and l.

Total area 49 27/100 Acres, m. and l.

T. S. Lyman.

Scale of Feet
100 200 300 400 500
2 Ch = in.

Lease No.

Makaoku & Mokuola
Portion of Lot 1
Waiakea Hilo 8

TMK 2-1-03

29½ x 21½ = 4.46 sft